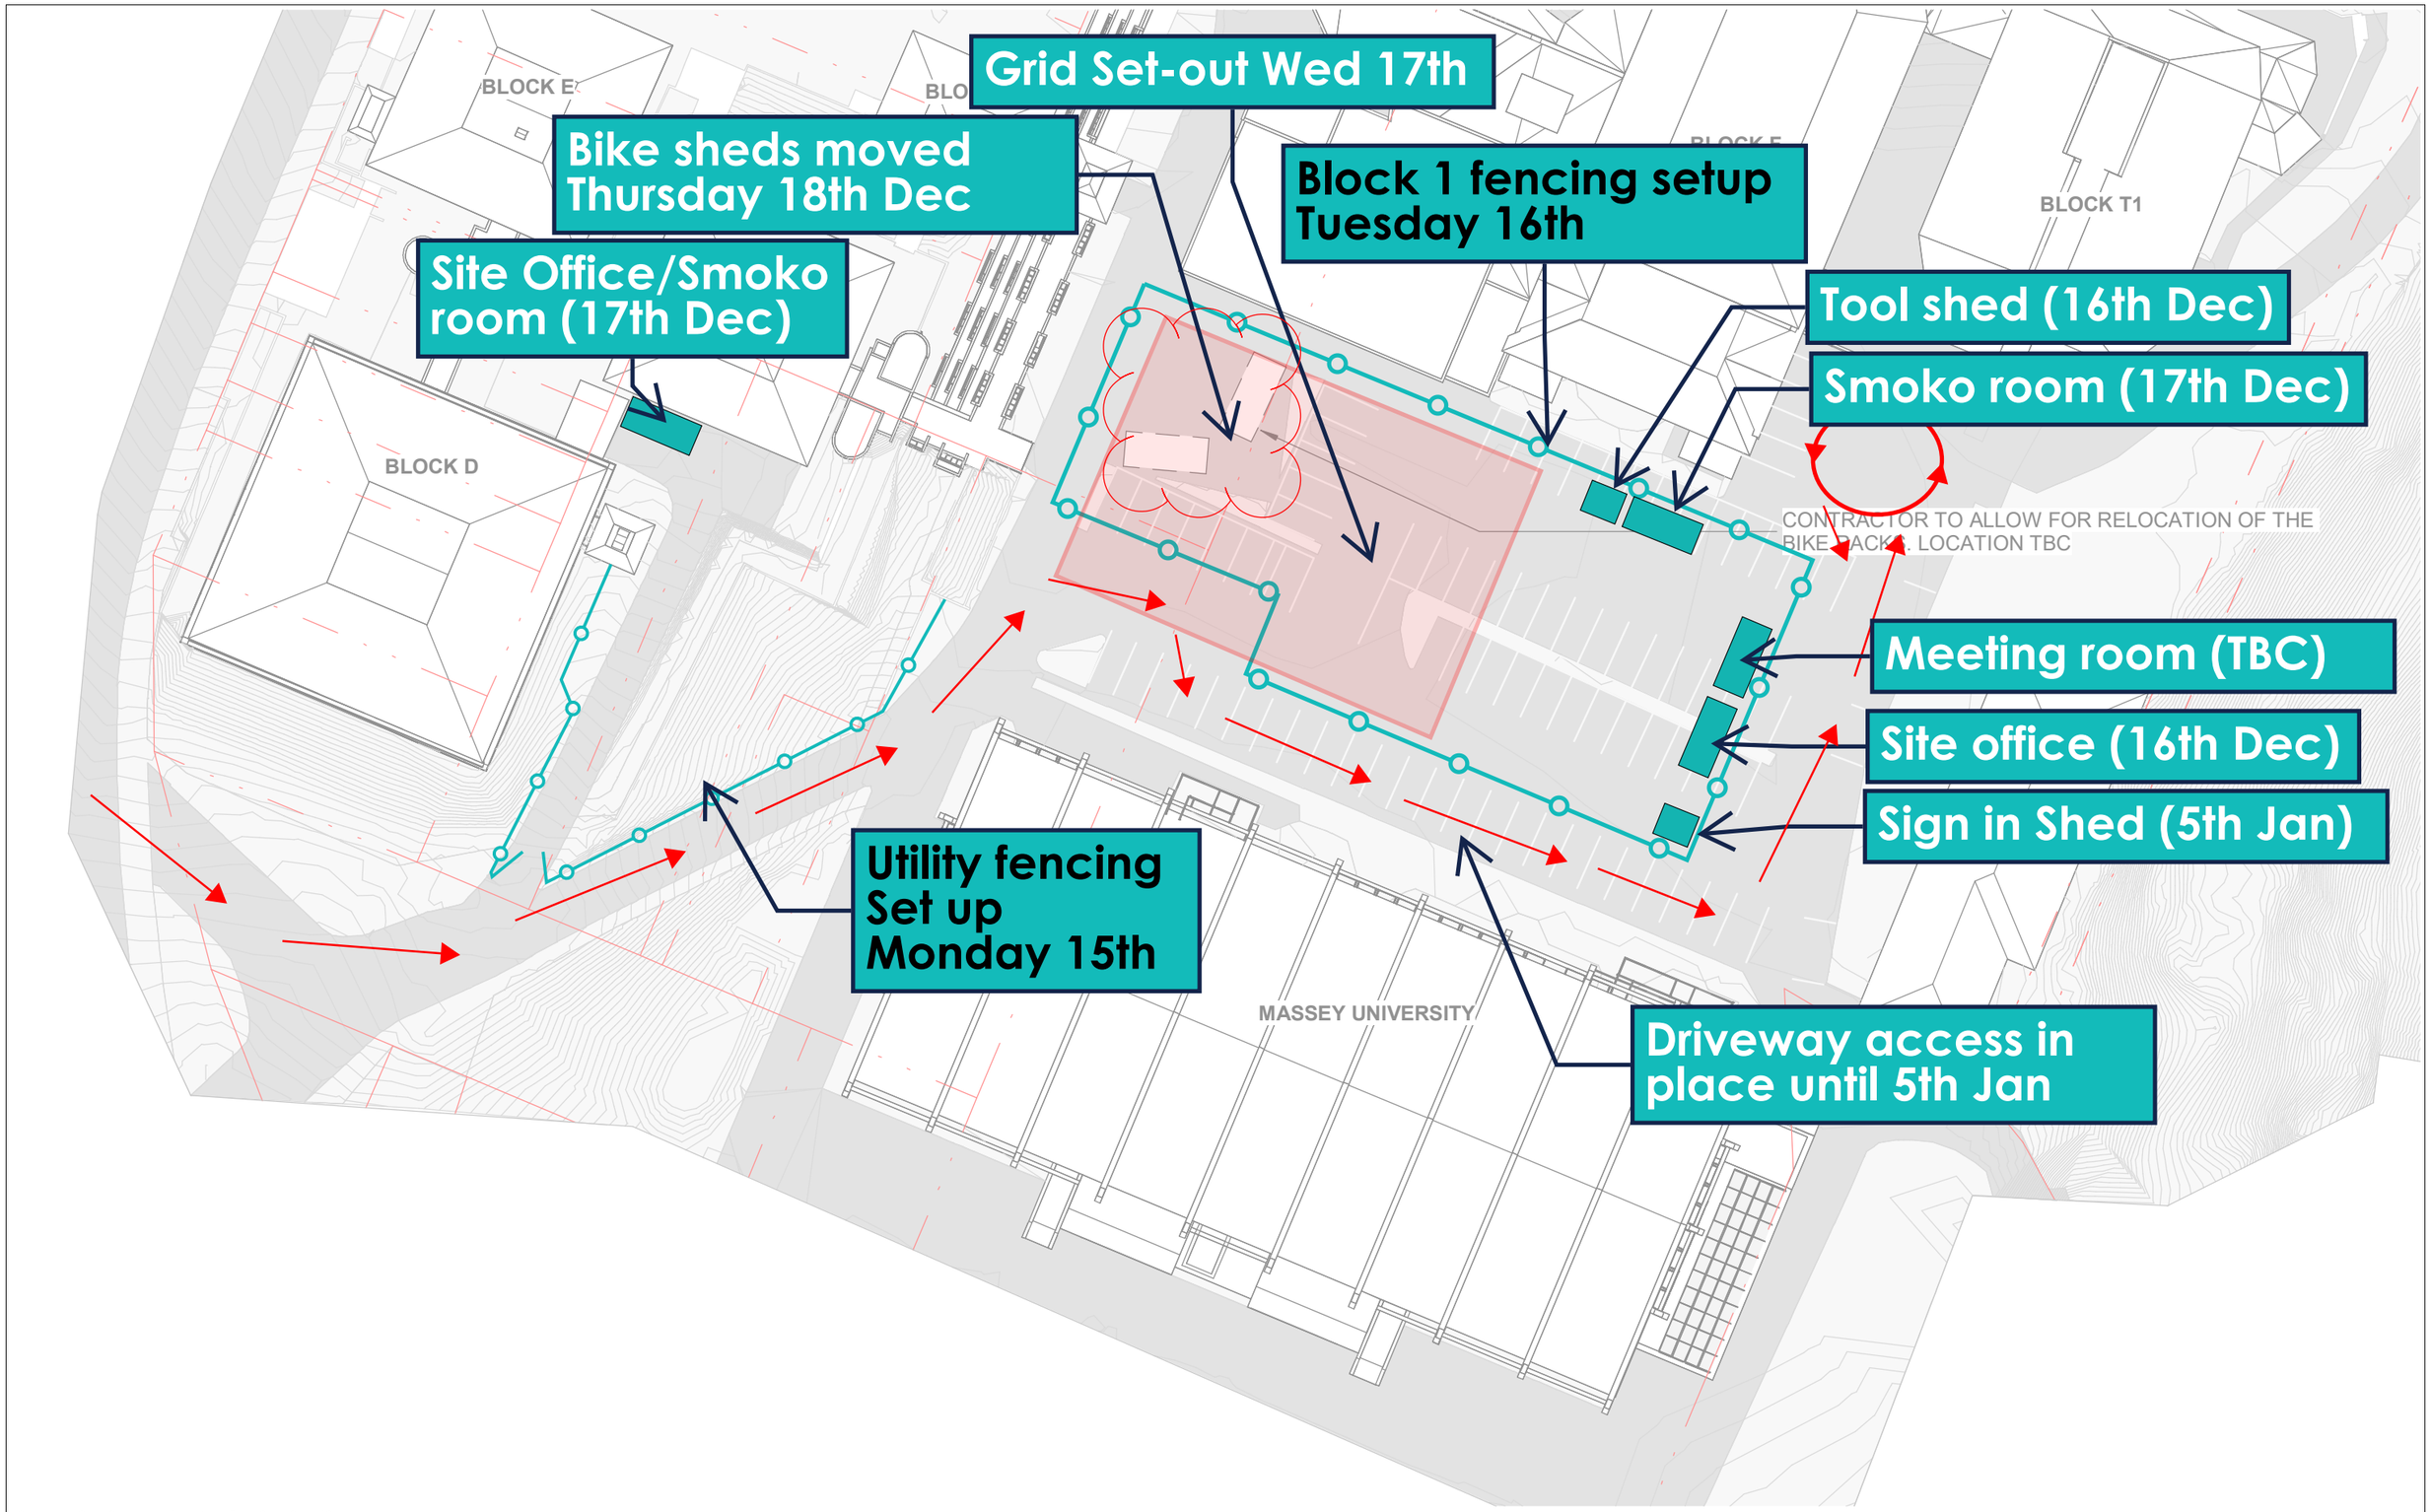

0 1 2 3 4 5 6 7 8 9 10

GENERAL NOTES: THIS DRAWING IS THE PROPERTY OF NAYLOR LOVE AND IS NOT TO BE USED FOR ANY PRUPOSE OTHER THAN THAT FOR WHICH IT WAS SPECIFICALLY INTENDED. THIS DRAWING IS TO PROVIDE INFORMATION ONLY AND THE CONTRACT DOCUMENTS TAKE PRECEDENCE IN ALL CASES. ALL DIMENSIONS TO BE CHECKED AND VERIFIED ON SITE

Naylor Love

CLIENT / PROJECT LOGO

CLIENT: Ministry of education

PROJECT NAME: WHS - Site setup

ISSUE DATE: 12/12/2026

NOTES:

Rev.	Description	Date	By
A	Issued For Information	dd/mm/yy	XXX

SHEET NAME:

SHEET NUMBER:

SCALE:

REVISION: A

SHEET SIZE: A3

FOR INFORMATION